Appendix B: Proposed Strata Plan for Gordon's Beach Recreation Residential 4 (R-4) Zone

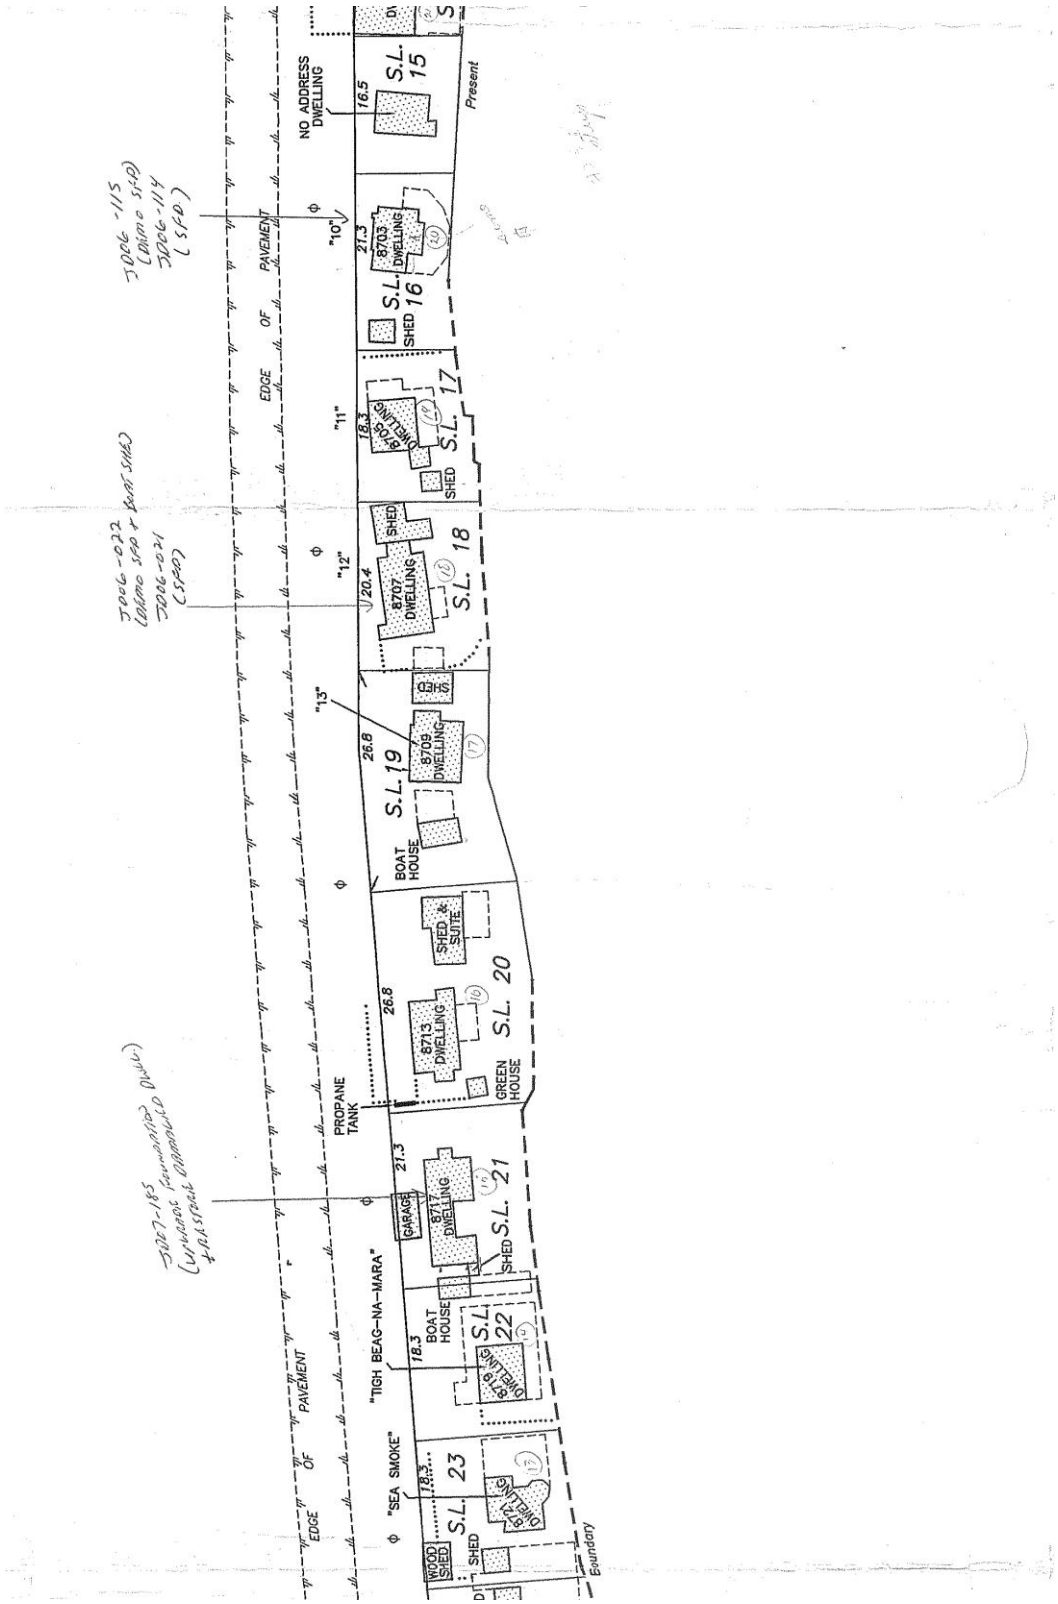

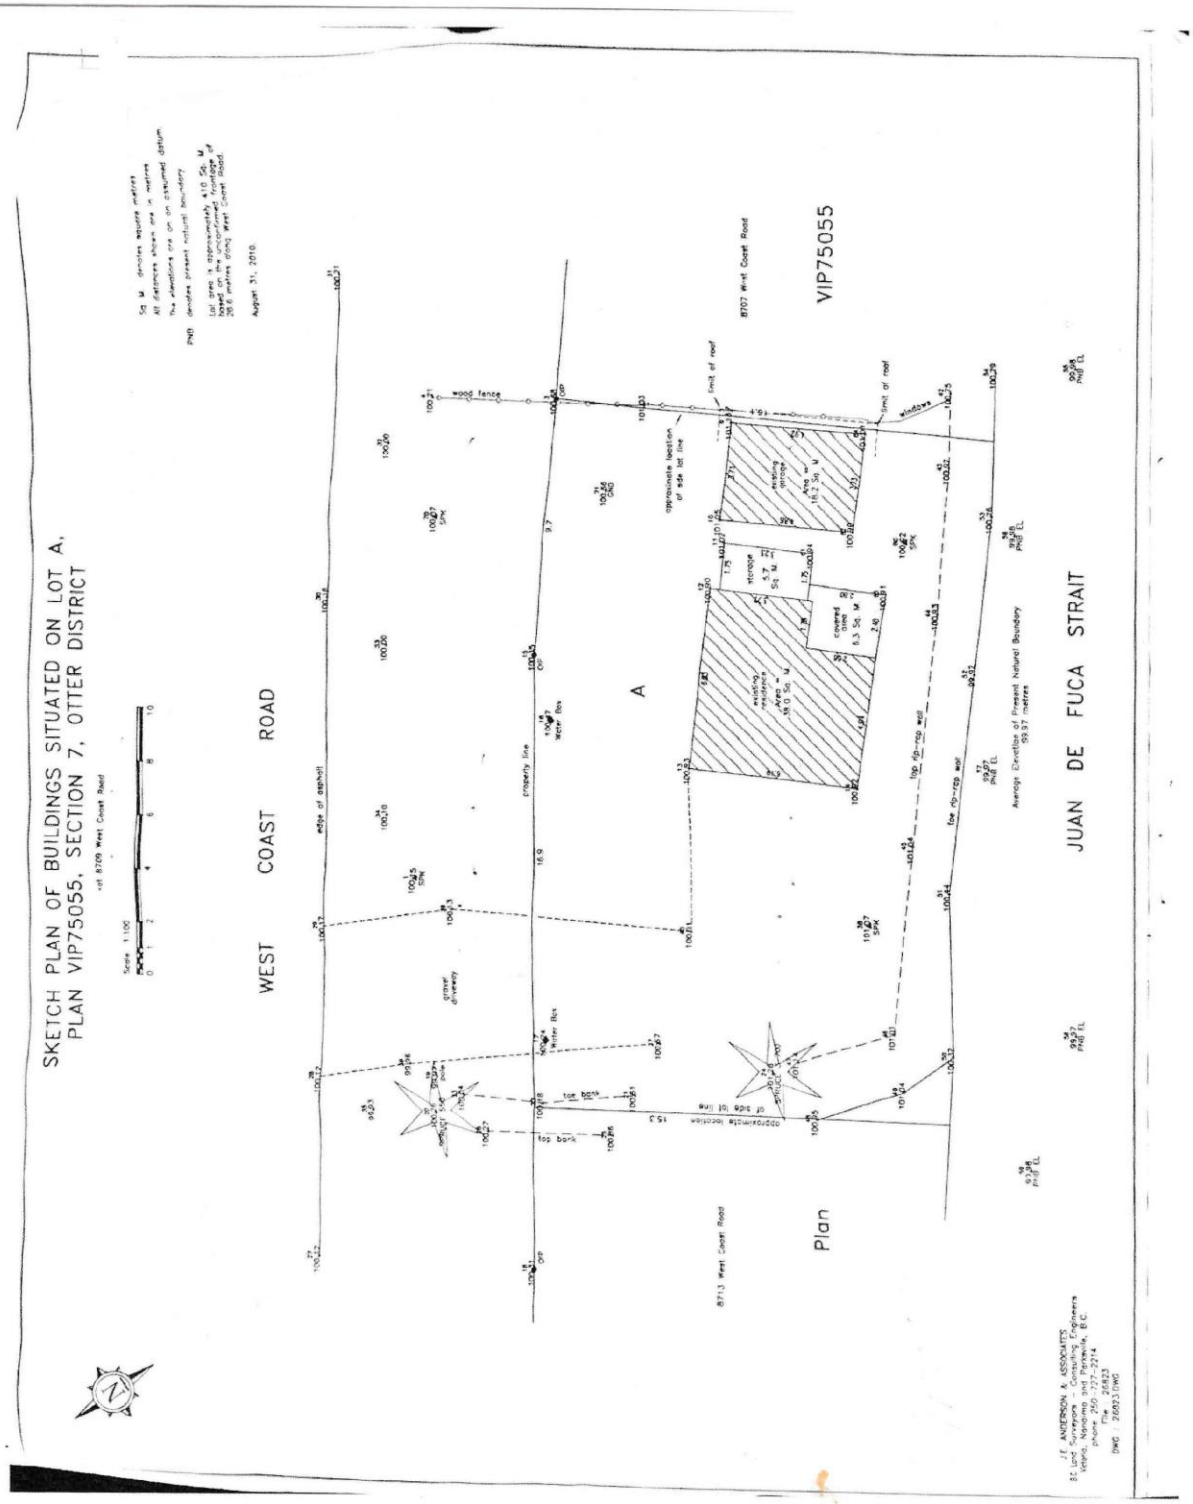
SKETCH PLAN OF BUILDINGS SITUATED ON LOT A,
PLAN VIP75055, SECTION 7, OTTER DISTRICT
WEST COAST ROAD
JUAN DE FUCA STRAIT
VIP75055
A
Plan
8707 West Coast Road
8713 West Coast Road
wood fence
limit of road
windows
approximate location of side lot line
existing garage
storage
covered deck
existing residence
gravel driveway
edge of asphalt
property line
top bank
toe rip-rap wall
Average Elevation of Present Natural Boundary
J.E. ANDERSON & ASSOCIATES