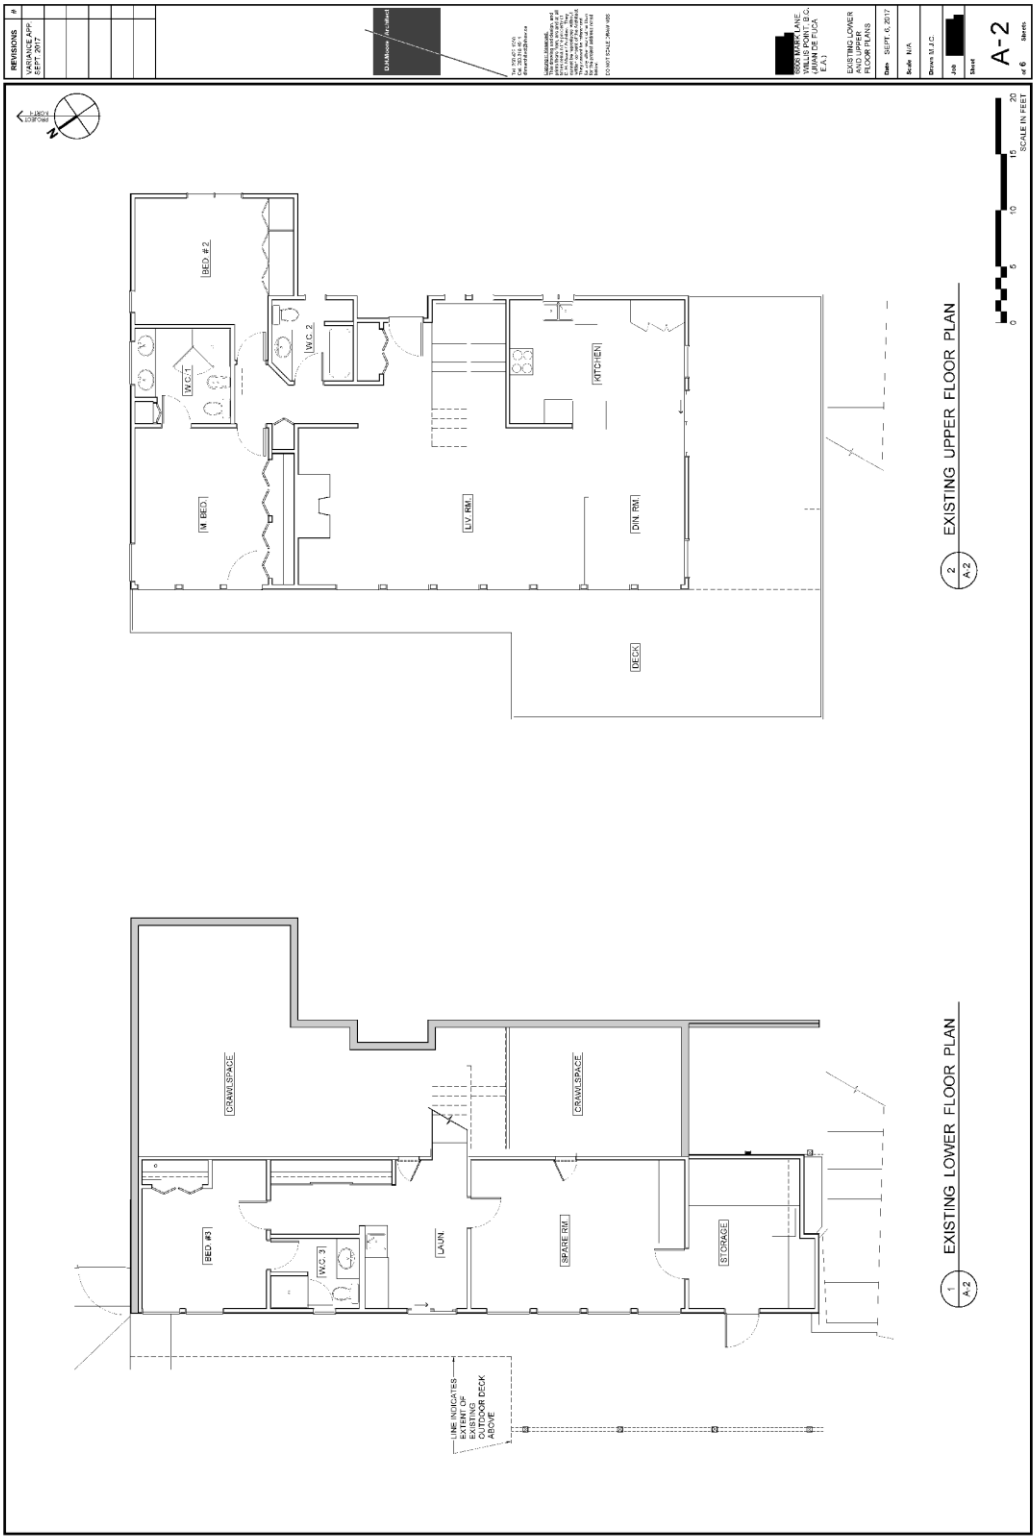Appendix 3: Existing Floor Plans