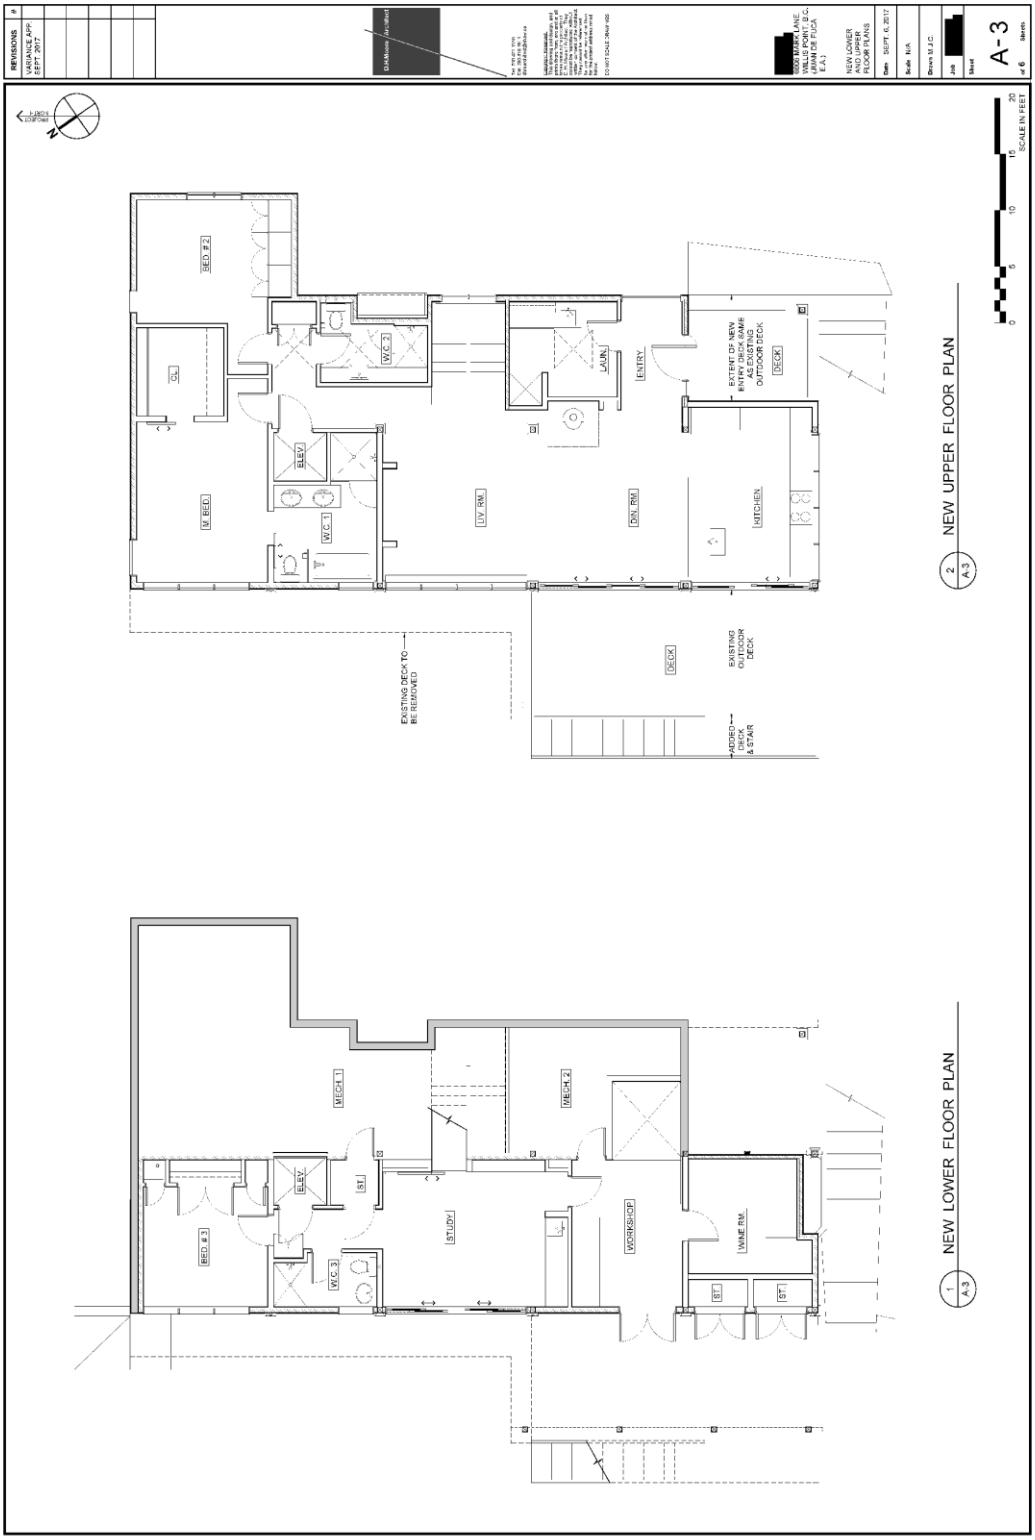Appendix 4: Proposed Floor Plans